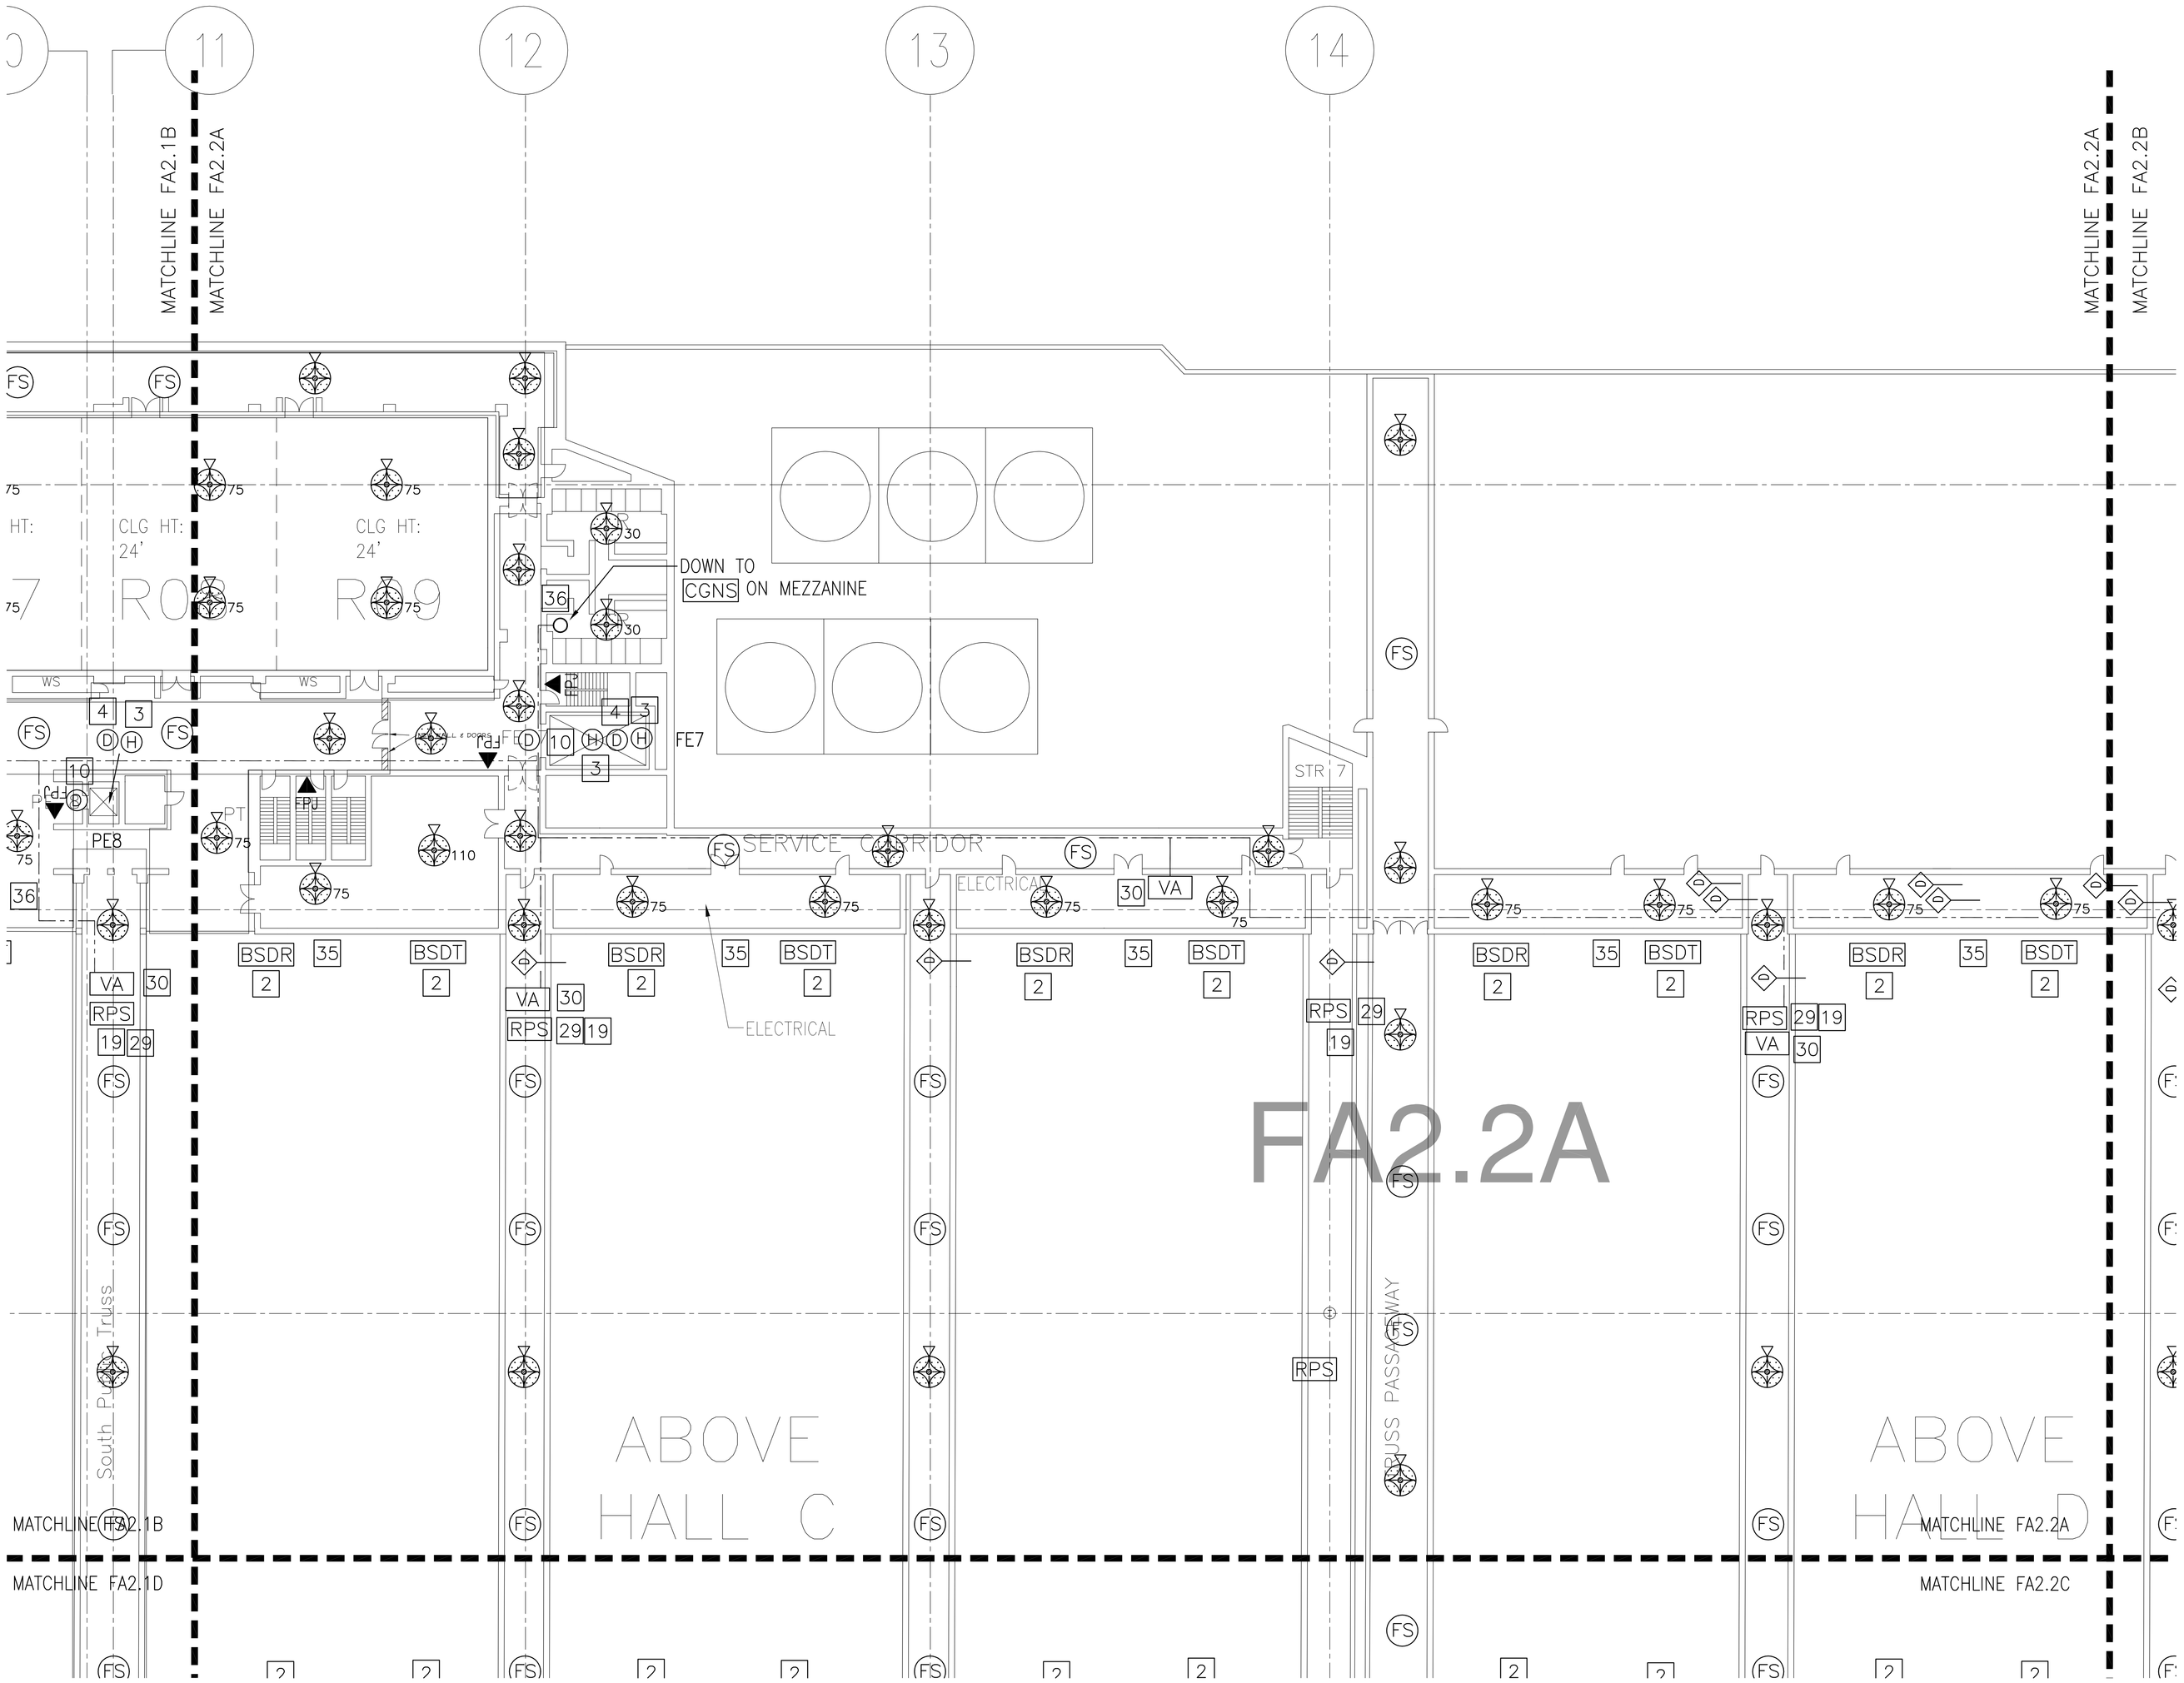

1 FA2.2A LEVEL 2 FIRE ALARM PLAN - QUAD FA2.2A

SCALE: 1/16"=1'-0"

REFER TO SHEET FA5.1 FOR NOTES AND LEGEND

ASSOCIATED DESIGN GROUP, INC.
A PROFESSIONAL ENGINEERING COMPANY
adginc@adginc.org

CORPORATE OFFICE
114 Toledo Drive
Lafayette, Louisiana 70506
VOICE (337) 234-5710
FAX (337) 237-1467

NEW ORLEANS BRANCH
1010 Commons Suite 2405
New Orleans, LA. 70112
(504) 561-6333

This drawing, as an instrument of service, is and shall remain the property of Associated Design Group, Inc. and shall not be reproduced, published or used in any way except for this specific project (ADG Project No. identified below) without the expressed written consent and permission of Associated Design Group, Inc.

Warning: Unlicensed reproduction of this document may violate U.S. Copyright Laws and may be subject to legal prosecution.

© Associated Design Group, Incorporated 2008

FIRE ALARM REPLACEMENT PROJECT

Revisions

No.	by	REVISIONS/SUBMISSIONS	Date
1			
2			
3			

ERNEST N. MORIAL CONVENTION CENTER
NEW ORLEANS, LOUISIANA

seal

STATE OF LOUISIANA
David B. Stelly
Reg No. 26070
LICENSED
PROFESSIONAL ENGINEER
7/8/10
ELECTRICAL ENGINEERING

ADG project number 09258	phase -
file name 09258 FA2.1	drawing number FA2.2A
drawn by DJH	
checked by GPM	
quality control by	
date July-06-2010	